TYPICAL K3 LAYOUT

FLOOR ANCHORED USING 33mm BOARD FOR TOILET CUBICLES.

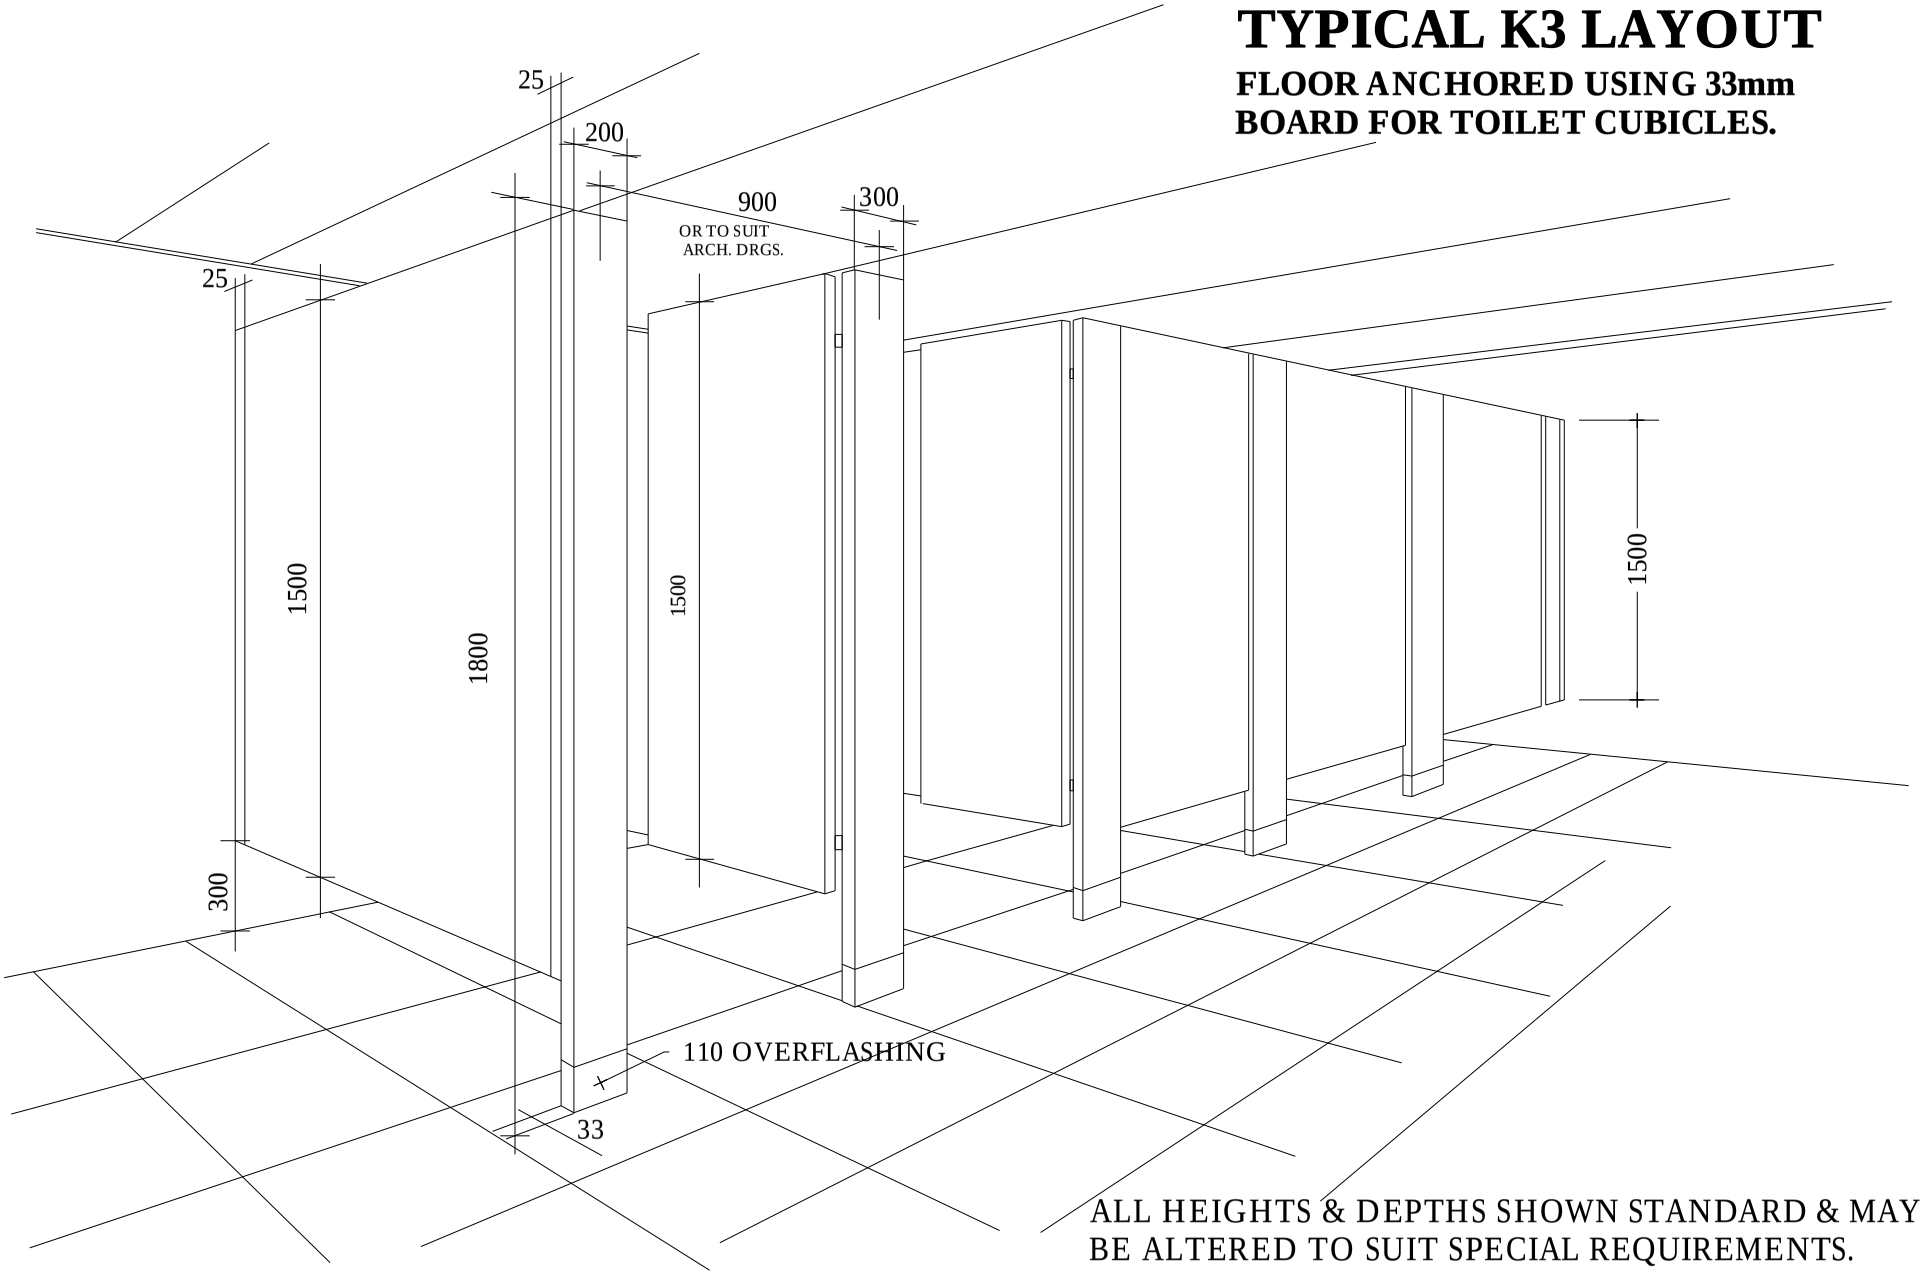

ALL HEIGHTS & DEPTHS SHOWN STANDARD & MAY BE ALTERED TO SUIT SPECIAL REQUIREMENTS.

CR 02/05/02

PDF created with pdfFactory Pro trial version www.softwarelabs.com